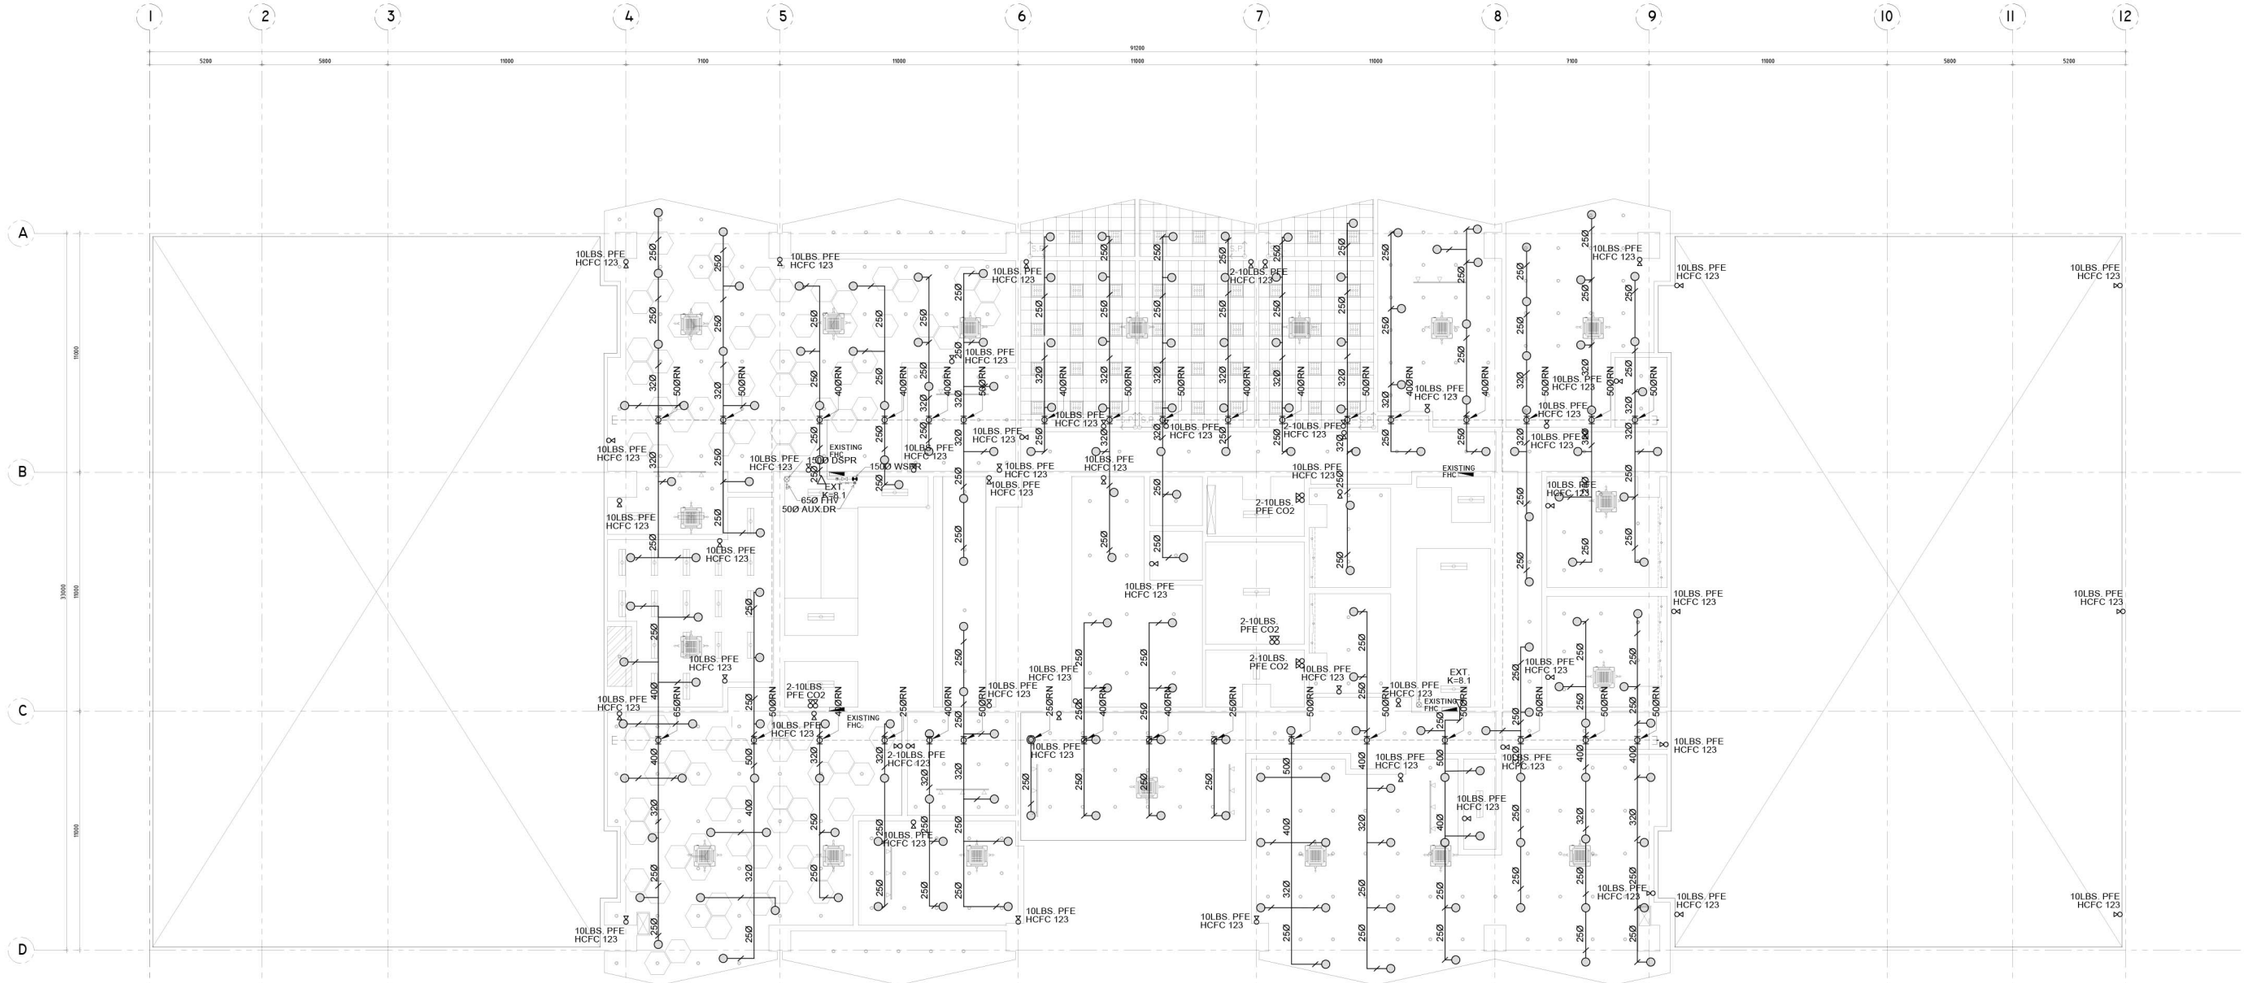

NOTE:

PURSUANT TO SECTION 4 OF ANNEX "A"OF THE REVISED IMPLEMENTING RULES AND REGULATION OF R.A. 9184, APPROVAL BY THE AUTHORIZED DPWH OFFICIALS OF DETAILED ENGINEERING SURVEYS AND DESIGN UNDERTAKEN BY CONSULTANTS NEITHER DIMINISHES THE RESPONSIBILITY OF THE LATTER FOR THE TECHNICAL INTEGRITY OF THE SURVEYS AND DESIGN NOR TRANSFER ANY PART OF THAT RESPONSIBILITY TO THE APPROVING OFFICIALS.

THE DESIGN CONSULTANT SHALL BE HELD RESPONSIBLE FOR THE FAILURE OF THE FACILITY/IES / STRUCTURES DUE TO FAULTY DESIGN EXCEPT FOR THE CHANGES MADE WITHOUT THE CONFORMITY OF THE CONSULTANTS.

DRAWINGS AND SPECIFICATIONS DULY SIGNED, STAMPED OR SEALED, AS INSTRUMENTS OF SERVICE, ARE PROPERTY AND DOCUMENTS OF THE ARCHITECT, WHETHER THE OBJECT FOR WHICH THEY ARE MADE IS EXECUTED OR NOT. IT SHALL BE UNLAWFUL FOR ANY PERSON, WITHOUT THE WRITTEN CONSENT OF THE ARCHITECT OR AUTHOR OF SAID DOCUMENTS, TO DUPLICATE OR TO MAKE COPIES OF SAID DOCUMENTS FOR USE IN THE REPETITION OF AND FOR OTHER PROJECTS OR BUILDINGS, WHETHER EXECUTED PARTLY OR IN WHOLE.

1 FP-09 SEVENTH FLOOR REFLECTED CEILING AFSS LAYOUT

SCALE 1:100 MTRS.

TOKWING CONSTRUCTION CORPORATION
Lot 35, Rodriguez Drive, Rodriguez Subdivision, Bansa, Quezon City
Tel No.: (632) 8961 6069 Email: tokwingconst@yahoo.com.ph

ENRIQUE O. OLONAN & ASSOCIATES
Suite 305, Xavierville Square Condominium, No.38 Xavierville Ave. Loyola Heights, Quezon City
Tel No.: (632) 7917 5358 Email: eolonandesign@gmail.com

CONSULTANT: MELITON A. NAGUE, PROFESSIONAL MECHANICAL ENGINEER
PRC NO. 4905 VALIDITY 16/05/2024
PTR NO. 8535022 DATE 01/05/2021
PLACE MAKATI CITY TIN NO. 912-907-486

CHECKED: (SEE COVER SHEET FOR SIGNATURE) JOSE MANUEL AGUINALDO, PROJECT MANAGER II, BUILDING & SPECIAL PROJECTS MANAGEMENT CLUSTER UNIFIED PROJECT MANAGEMENT OFFICE, DPWH

REVIEWED: (SEE COVER SHEET FOR SIGNATURE) ATTY. JOHNSON V. DOMINGO, PROJECT DIRECTOR, BUILDING & SPECIAL PROJECTS MANAGEMENT CLUSTER UNIFIED PROJECT MANAGEMENT OFFICE, DPWH

RECOMMENDING APPROVAL: (SEE COVER SHEET FOR SIGNATURE) REYNOR R. IMPERIAL, DIRECTOR III, PLANNING AND MANAGEMENT SERVICE CO-HEAD, PSA-BCOM; (SEE COVER SHEET FOR SIGNATURE) SOCRATES L. RAMORES, DIRECTOR IV, ASSISTANT NATIONAL STATISTICIAN FINANANCE AND ADMINISTRATIVE SERVICE HEAD, PSA-BCOM; (SEE COVER SHEET FOR SIGNATURE) LEO B. MALAGAR, ASSISTANT SECRETARY, DEPUTY NATIONAL STATISTICIAN CIVIL REGISTRATION & CENTRAL SUPPORT OFFICE

APPROVED: (SEE COVER SHEET FOR SIGNATURE) USEC. CLAIRE DENNIS S. MAPA, PH. D., NATIONAL STATISTICIAN AND CIVIL REGISTRAR GENERAL PHILIPPINE STATISTICS AUTHORITY

PROJECT: CONSTRUCTION OF FIT-OUT AND LANDSCAPE WORKS FOR THE TWENTY-THREE (23) STOREY PHILIPPINE STATISTICS AUTHORITY (PSA) OFFICE BUILDING WITH COVERED ROOF DECK
LOCATION: PSA COMPLEX, EAST AVENUE, DILIMAN, QUEZON CITY

SHEET CONTENT: 7TH FLOOR REFLECTED CEILING AFSS LAYOUT

DESIGNER : E. OLONAN
CAD : AET / ADI
CHECKED : RIB / AET
DATE : MAY 2021

REVISIONS: SYMBOL | REMARK | DATE

SHEET NO. FP-09

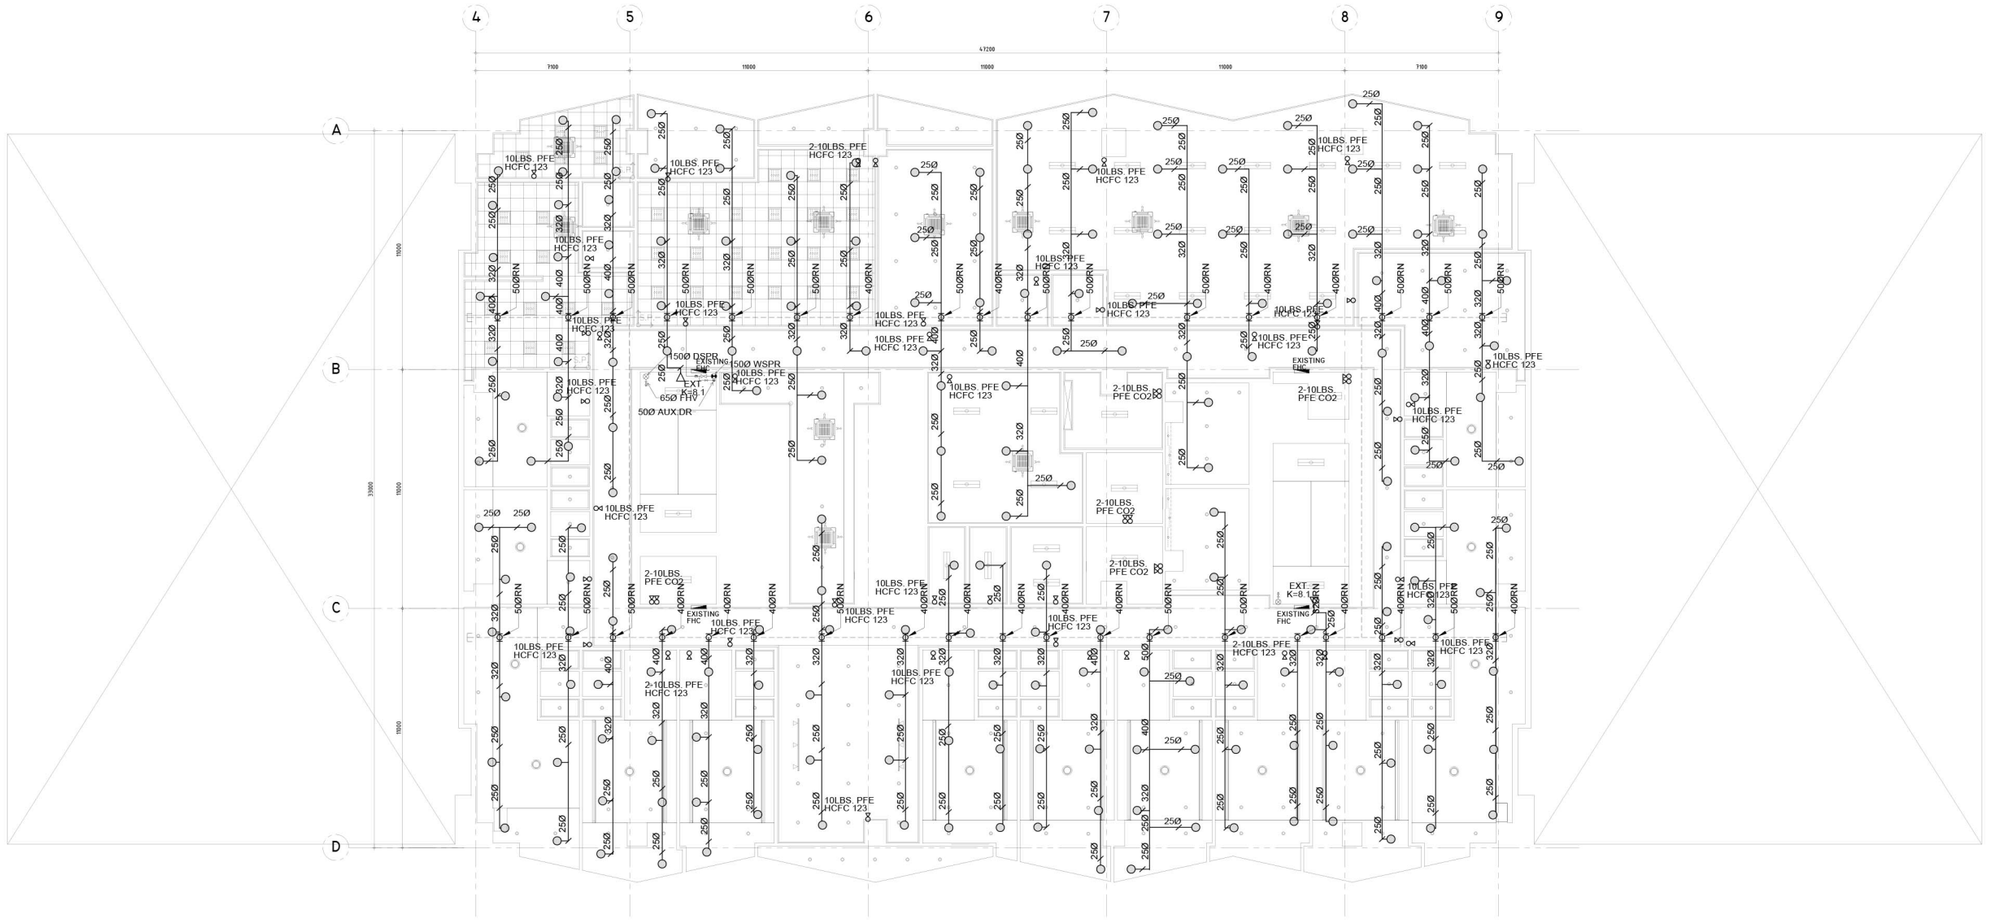

1 FP-10 EIGTH FLOOR REFLECTED CEILING AFSS LAYOUT

SCALE 1:100 MTRS.

NOTE:

PURSUANT TO SECTION 4 OF ANNEX "A"OF THE REVISED IMPLEMENTING RULES AND REGULATION OF R.A. 9184, APPROVAL BY THE AUTHORIZED DPWH OFFICIALS OF DETAILED ENGINEERING SURVEYS AND DESIGN UNDERTAKEN BY CONSULTANTS NEITHER DIMINISHES THE RESPONSIBILITY OF THE LATTER FOR THE TECHNICAL INTEGRITY OF THE SURVEYS AND DESIGN NOR TRANSFER ANY PART OF THAT RESPONSIBILITY TO THE APPROVING OFFICIALS.

THE DESIGN CONSULTANT SHALL BE HELD RESPONSIBLE FOR THE FAILURE OF THE FACILITY/IES / STRUCTURES DUE TO FAULTY DESIGN EXCEPT FOR THE CHANGES MADE WITHOUT THE CONFORMITY OF THE CONSULTANTS.

DRAWINGS AND SPECIFICATIONS DULY SIGNED, STAMPED OR SEALED, AS INSTRUMENTS OF SERVICE, ARE PROPERTY AND DOCUMENTS OF THE ARCHITECT, WHETHER THE OBJECT FOR WHICH THEY ARE MADE IS EXECUTED OR NOT. IT SHALL BE UNLAWFUL FOR ANY PERSON, WITHOUT THE WRITTEN CONSENT OF THE ARCHITECT OR AUTHOR OF SAID DOCUMENTS, TO DUPLICATE OR TO MAKE COPIES OF SAID DOCUMENTS FOR USE IN THE REPETITION OF AND FOR OTHER PROJECTS OR BUILDINGS, WHETHER EXECUTED PARTLY OR IN WHOLE.

TC TOKWING CONSTRUCTION CORPORATION
Lot 35, Rodriguez Drive, Rodriguez Subdivision, Ibarsa, Quezon City
Tel No.: (632) 8961 6069 Email: tokwingconst@yahoo.com.ph

ENRIQUE O. OLONAN & ASSOCIATES
ARCHITECTS · ENGINEERS · CONSULTANTS
Suite 305, Xavierville Square Condominium, No.38 Xavierville Ave. Loyola Heights, Quezon City
Tel No.: (632) 7917 5358 Email: eolonandesign@gmail.com

CONSULTANT:
MELITON A. NAGUE
PROFESSIONAL MECHANICAL ENGINEER
PRC NO. 4908 VALIDITY 16/05/2024
PTR NO. 8535022 DATE 01/05/2021
PLACE MAKATI CITY TIN NO. 912-907-486

CHECKED:
(SEE COVER SHEET FOR SIGNATURE)
JOSE MANUEL AGUINALDO
PROJECT MANAGER III
BUILDING & SPECIAL PROJECTS MANAGEMENT CLUSTER
UNIFIED PROJECT MANAGEMENT OFFICE, DPWH

REVIEWED:
(SEE COVER SHEET FOR SIGNATURE)
ATTY. JOHNSON V. DOMINGO
PROJECT DIRECTOR
BUILDING & SPECIAL PROJECTS MANAGEMENT CLUSTER
UNIFIED PROJECT MANAGEMENT OFFICE, DPWH

RECOMMENDING APPROVAL:
(SEE COVER SHEET FOR SIGNATURE)
REYNOR R. IMPERIAL
DIRECTOR III
PLANNING AND MANAGEMENT SERVICE
CO-HEAD, PSA-BCOM

(SEE COVER SHEET FOR SIGNATURE)
SOCRATES L. RAMORES
DIRECTOR IV
ASSITANT NATIONAL STATISTICIAN
FINANANCE AND ADMINISTRATIVE SERVICE
HEAD, PSA-BCOM

(SEE COVER SHEET FOR SIGNATURE)
LEO B. MALAGAR
ASSISTANT SECRETARY
DEPUTY NATIONAL STATISTICIAN
CIVIL REGISTRATION & CENTRAL SUPPORT OFFICE

APPROVED:
(SEE COVER SHEET FOR SIGNATURE)
USEC. CLAIRE DENNIS S. MAPA, PH. D.
NATIONAL STATISTICIAN AND CIVIL REGISTRAR GENERAL
PHILIPPINE STATISTICS AUTHORITY

PROJECT:
CONSTRUCTION OF FIT-OUT AND LANDSCAPE WORKS FOR THE TWENTY-THREE (23) STOREY PHILIPPINE STATISTICS AUTHORITY (PSA) OFFICE BUILDING WITH COVERED ROOF DECK
LOCATION: PSA COMPLEX, EAST AVENUE, DILIMAN, QUEZON CITY

SHEET CONTENT
8TH FLOOR REFLECTED CEILING AFSS LAYOUT

DESIGNER : E. OLONAN
CAD : AET / ADI
CHECKED : RIB / AET
DATE : MAY 2021

REVISIONS

SYMBOL	REMARK	DATE

SHEET NO.
FP-10

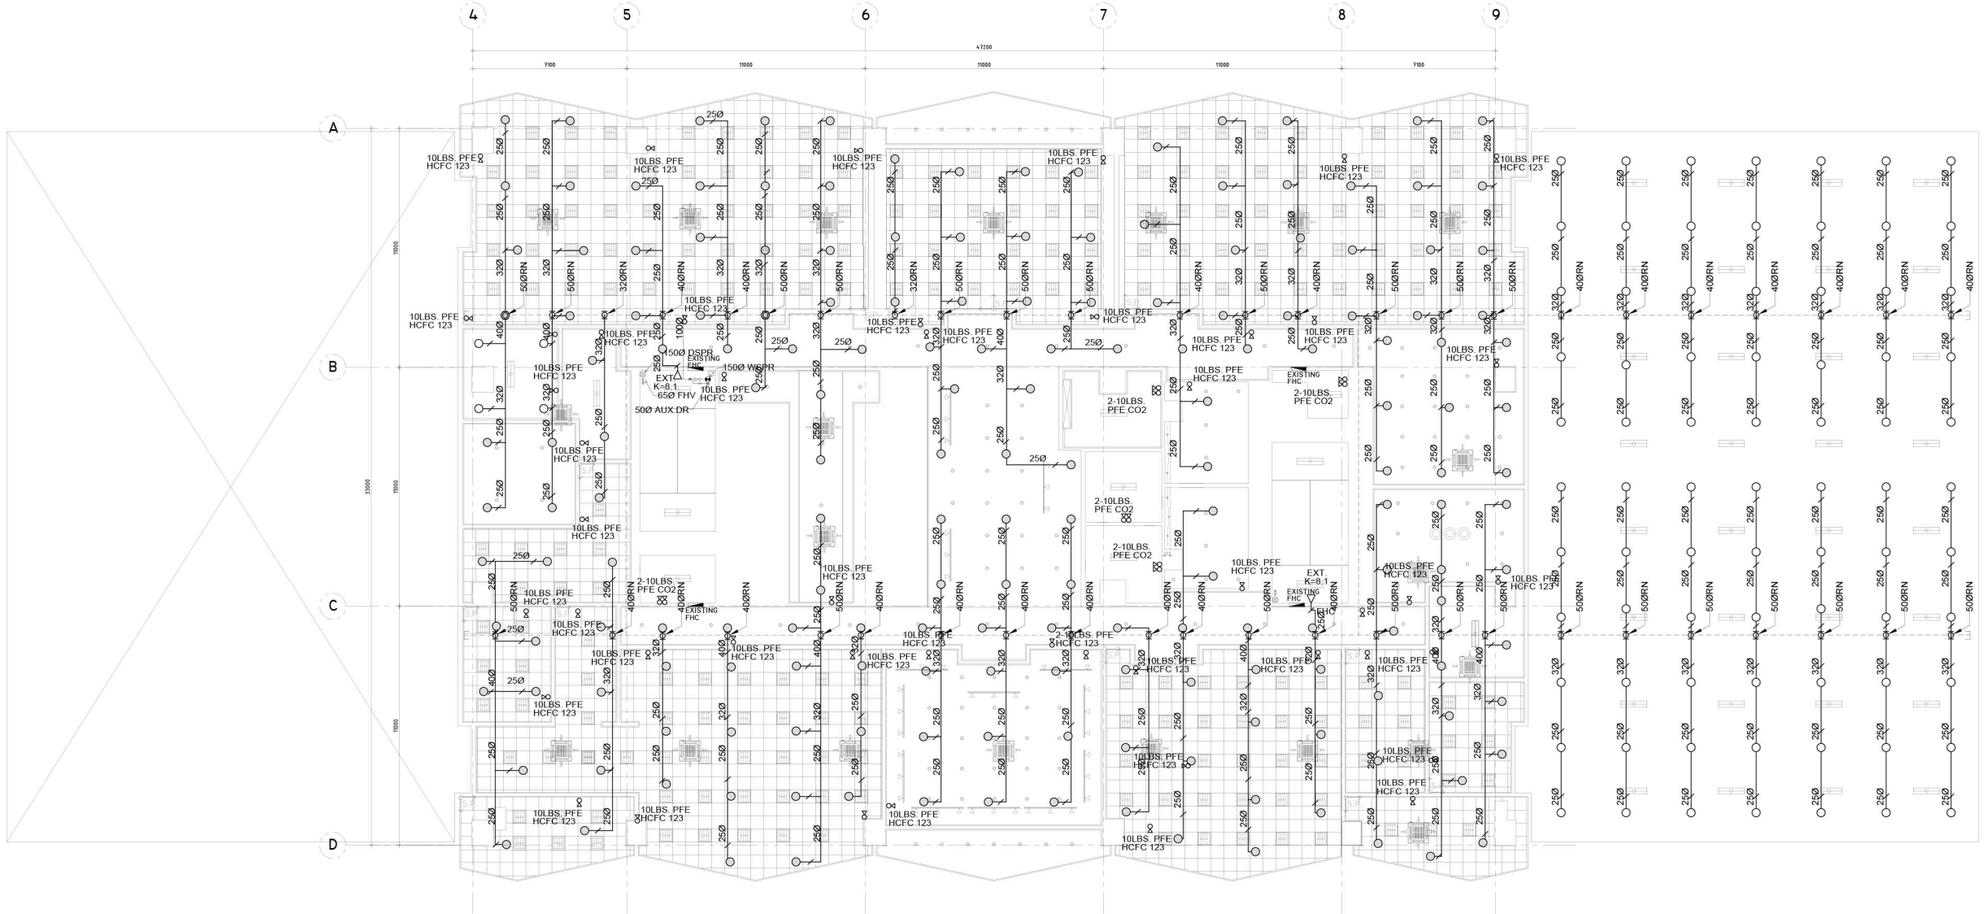

1 / FP-11 NINTH FLOOR REFLECTED CEILING AFSS LAYOUT

SCALE 1:100 MTRS.

NOTE:

PURSUANT TO SECTION 4 OF ANNEX "A" OF THE REVISED IMPLEMENTING RULES AND REGULATION OF R.A. 9184, APPROVAL BY THE AUTHORIZED DPWH OFFICIALS OF DETAILED ENGINEERING SURVEYS AND DESIGN UNDERTAKEN BY CONSULTANTS NEITHER DIMINISHES THE RESPONSIBILITY OF THE LATTER FOR THE TECHNICAL INTEGRITY OF THE SURVEYS AND DESIGN NOR TRANSFER ANY PART OF THAT RESPONSIBILITY TO THE APPROVING OFFICIALS.

THE DESIGN CONSULTANT SHALL BE HELD RESPONSIBLE FOR THE FAILURE OF THE FACILITY/IES / STRUCTURES DUE TO FAULTY DESIGN EXCEPT FOR THE CHANGES MADE WITHOUT THE CONFORMITY OF THE CONSULTANTS.

DRAWINGS AND SPECIFICATIONS DULY SIGNED, STAMPED OR SEALED, AS INSTRUMENTS OF SERVICE, ARE PROPERTY AND DOCUMENTS OF THE ARCHITECT, WHETHER THE OBJECT FOR WHICH THEY ARE MADE IS EXECUTED OR NOT. IT SHALL BE UNLAWFUL FOR ANY PERSON, WITHOUT THE WRITTEN CONSENT OF THE ARCHITECT OR AUTHOR OF SAID DOCUMENTS, TO DUPLICATE OR TO MAKE COPIES OF SAID DOCUMENTS FOR USE IN THE REPETITION OF AND FOR OTHER PROJECTS OR BUILDINGS, WHETHER EXECUTED PARTLY OR IN WHOLE.

TOKWING CONSTRUCTION CORPORATION
Lot 35, Rodriguez Drive, Rodriguez Subdivision, Barasa, Quezon City
Tel No.: (632) 8961 6069 Email: tokwingconst@yahoo.com.ph

ENRIQUE O. OLONAN & ASSOCIATES
Professional Engineers
Suite 305, Xavierville Square Condominium, No.38 Xavierville Ave. Loyola Heights, Quezon City
Tel No.: (632) 7917 3358 Email: eolonandesign@gmail.com

CONSULTANT:
MELITON A. NAGUIE
PROFESSIONAL MECHANICAL ENGINEER
PRC NO. 4908 VALIDITY 16/05/2024
PTR NO. 8535022 DATE 01/05/2021
PLACE MAKATI CITY TIN NO. 912-207-486

CHECKED:
(SEE COVER SHEET FOR SIGNATURE)
JOSE MANUEL AGUINALDO
PROJECT MANAGER III
BUILDING & SPECIAL PROJECTS MANAGEMENT CLUSTER
UNIFIED PROJECT MANAGEMENT OFFICE, DPWH

REVIEWED:
(SEE COVER SHEET FOR SIGNATURE)
ATTY. JOHNNISON V. DOMINGO
PROJECT DIRECTOR
BUILDING & SPECIAL PROJECTS MANAGEMENT CLUSTER
UNIFIED PROJECT MANAGEMENT OFFICE, DPWH

RECOMMENDING APPROVAL:
(SEE COVER SHEET FOR SIGNATURE)
REYNOR R. IMPERIAL
DIRECTOR III
PLANNING AND MANAGEMENT SERVICE
CO-HEAD, PSA-BCOM

(SEE COVER SHEET FOR SIGNATURE)
SOCRATES L. RAMORES
DIRECTOR IV
ASSISTANT NATIONAL STATISTICIAN
FINANCE AND ADMINISTRATIVE SERVICE
HEAD, PSA-BCOM

(SEE COVER SHEET FOR SIGNATURE)
LEO B. MALAGAR
ASSISTANT SECRETARY
DEPUTY NATIONAL STATISTICIAN
CIVIL REGISTRATION & CENTRAL SUPPORT OFFICE

APPROVED:
(SEE COVER SHEET FOR SIGNATURE)
USEC. CLAIRE DENNIS S. MAPA, PH. D.
NATIONAL STATISTICIAN AND CIVIL REGISTRAR GENERAL
PHILIPPINE STATISTICS AUTHORITY

PROJECT:
CONSTRUCTION OF FIT-OUT AND LANDSCAPE WORKS FOR THE TWENTY-THREE (23) STOREY PHILIPPINE STATISTICS AUTHORITY (PSA) OFFICE BUILDING WITH COVERED ROOF DECK
LOCATION: PSA COMPLEX, EAST AVENUE, DILIMAN, QUEZON CITY

SHEET CONTENT
9TH FLOOR REFLECTED CEILING AFSS LAYOUT

DESIGNER : E. OLONAN
CAD : AET / ADI
CHECKED : RIB / AET
DATE : MAY 2021

REVISIONS

SYMBOL	REMARK	DATE

SHEET NO.
FP-11