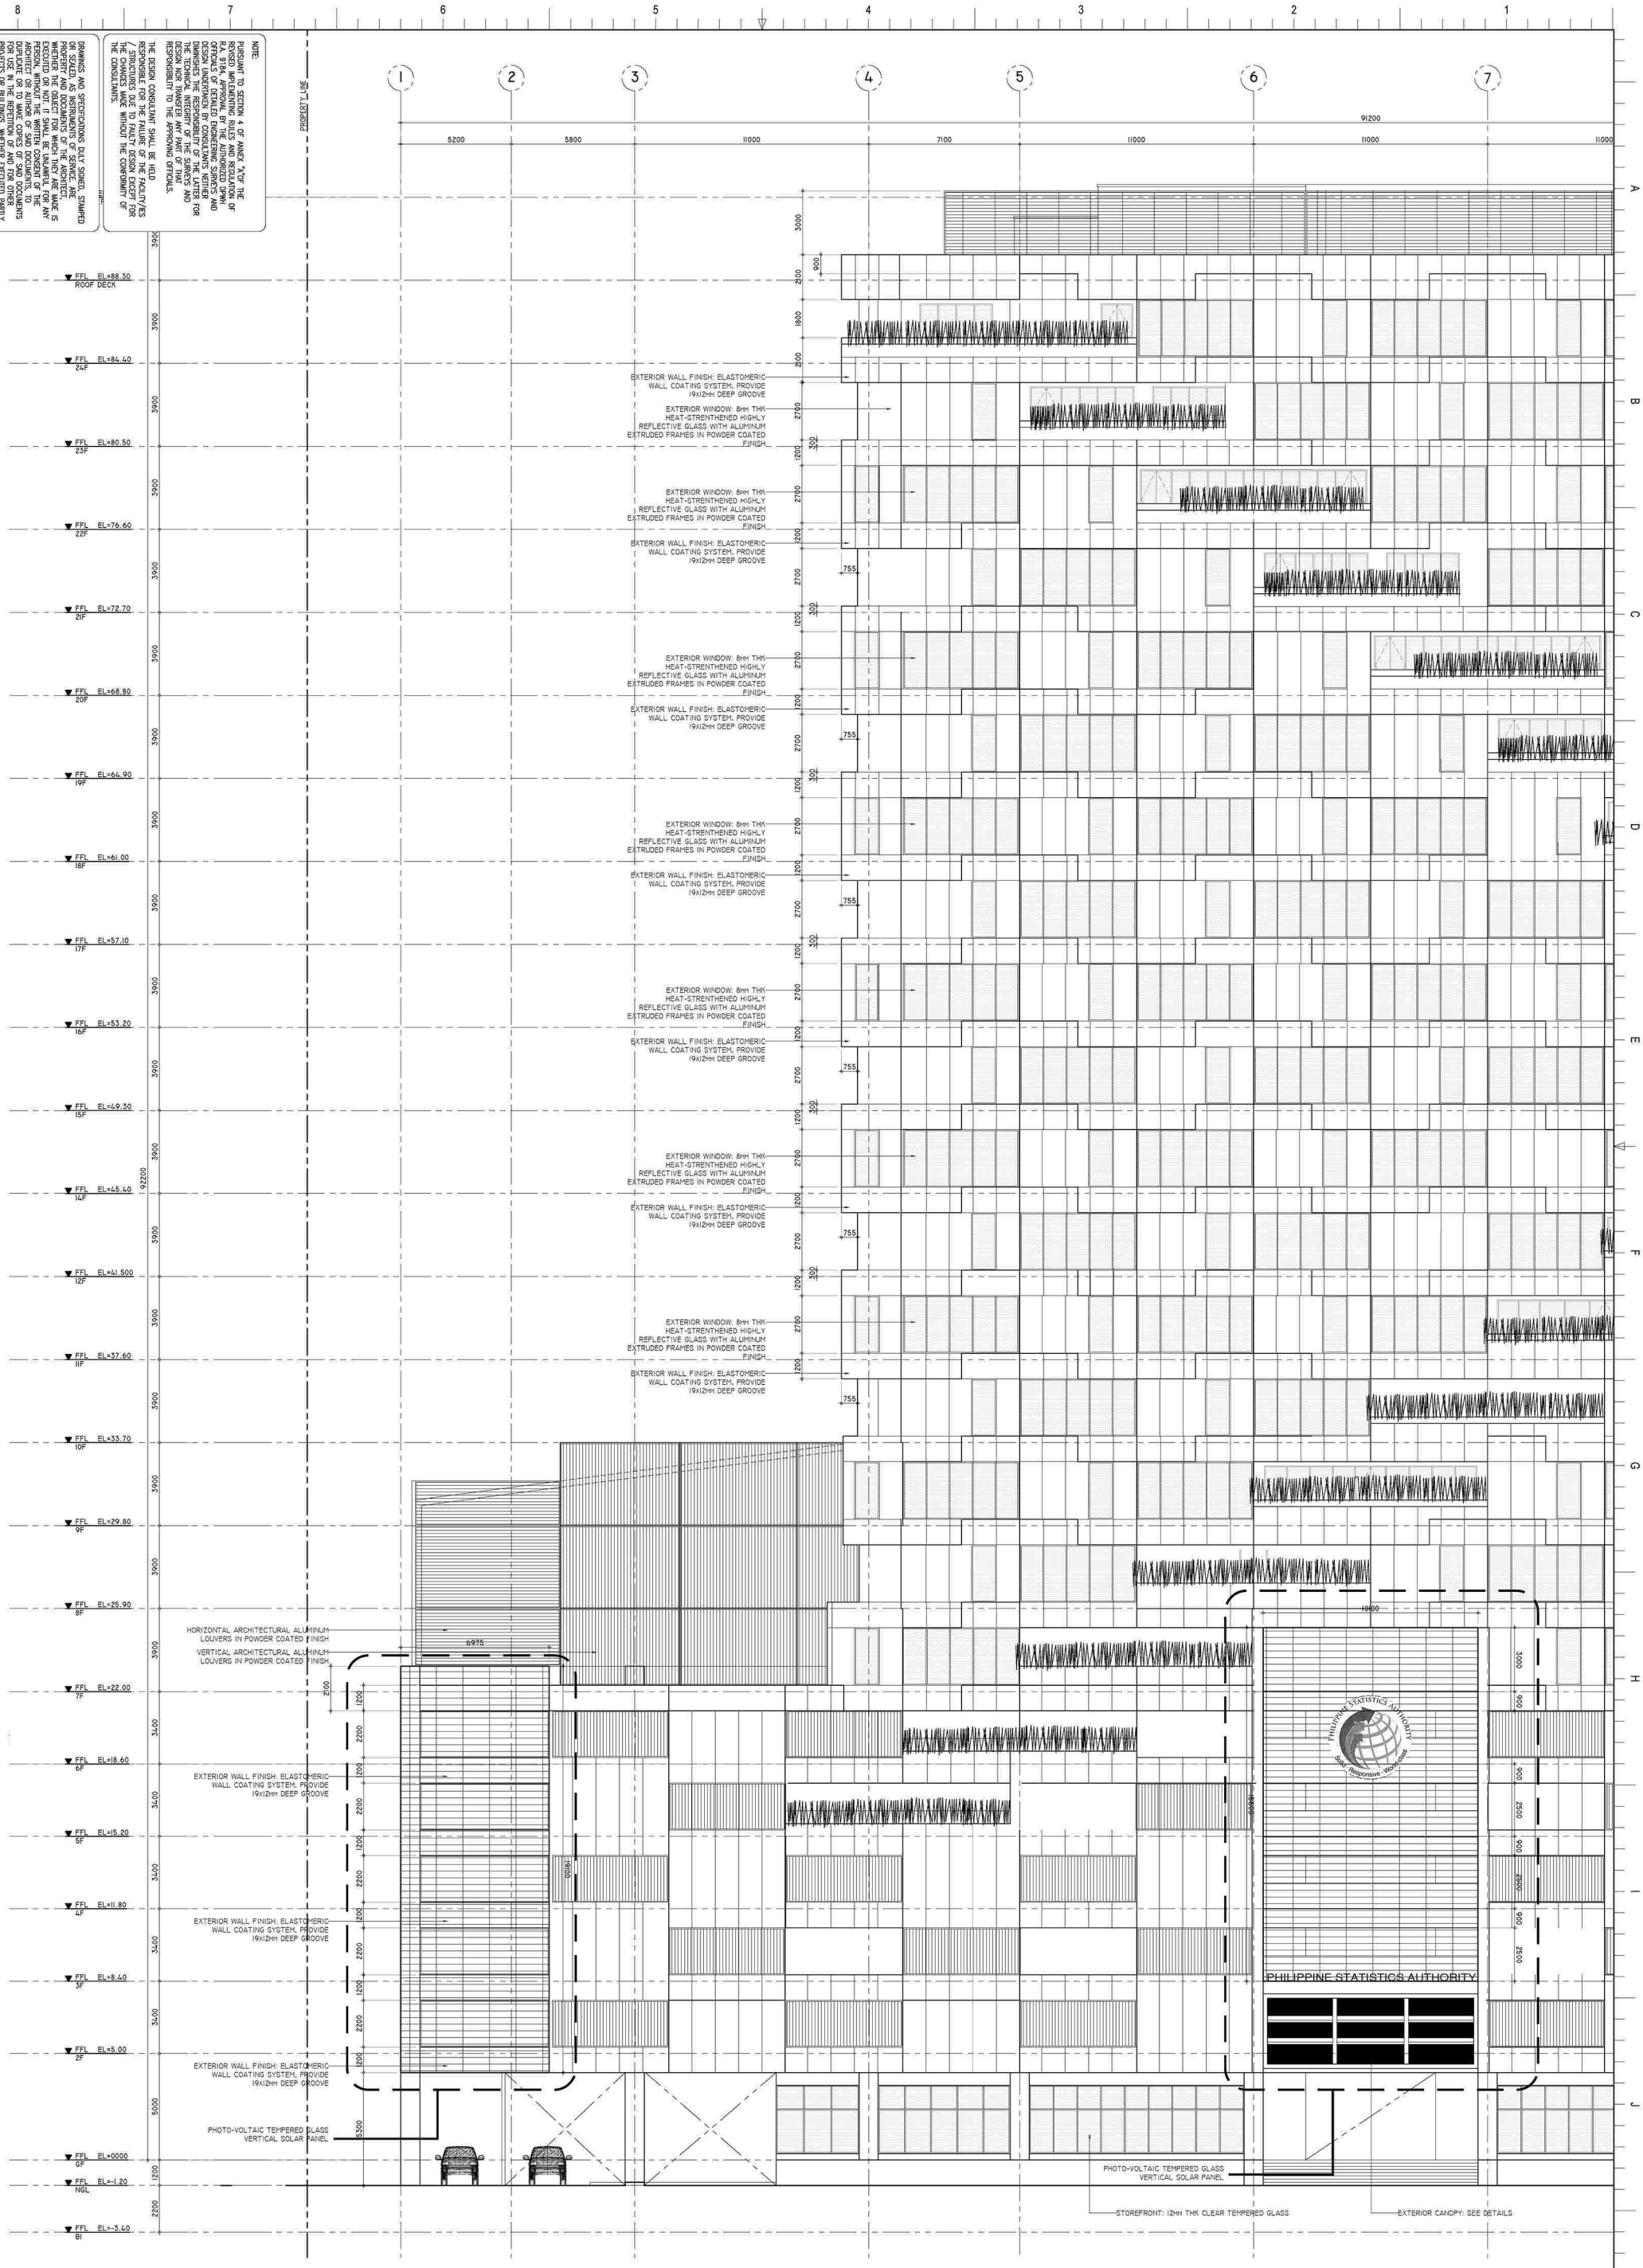

(SHOWING VERTICAL SOLAR PANEL)

FRONT ELEVATION MATCH LINE-A

SCALE: 1:100 MTS

NOTE:
PURSUANT TO SECTION 4 OF ANNEX "A" OF THE REVISED IMPLEMENTING RULES AND REGULATION OF RA 9184, AS PROVIDED IN THE ENGINEERING SERVICES ACT AND ITS ANNEX, ALL PLANS, DESIGNS AND DESIGN UNDERTAKEN BY CONSULTANTS NEITHER DIMINISHES THE RESPONSIBILITY OF THE LATTER FOR THE TECHNICAL INTEGRITY OF THE SURVEYS AND DESIGN NOR TRANSFER ANY PART OF THAT RESPONSIBILITY TO THE APPROVING OFFICIALS.

THE DESIGN CONSULTANT SHALL BE HELD RESPONSIBLE FOR THE FAILURE OF THE FACILITY/IES / STRUCTURES DUE TO FAULTY DESIGN EXCEPT FOR CHANGES MADE WITHOUT THE CONFORMITY OF THE CONSULTANTS.

DRAWINGS AND SPECIFICATIONS DULY SIGNED, STAMPED OR SEALED, AS INSTRUMENTS OF SERVICE, ARE PROPERTY AND DOCUMENTS OF THE ARCHITECT, WHETHER THE OBJECT FOR WHICH THEY ARE MADE IS ACCOMPLISHED OR NOT. NO PERSON SHALL MAKE ANY PERSON, WITHOUT THE WRITTEN CONSENT OF THE ARCHITECT OR AUTHOR OF SAID DOCUMENTS, TO DUPLICATE OR TO MAKE COPIES OF SAID DOCUMENTS FOR USE IN THE REPETITION OF AND FOR OTHER PROJECTS OR BUILDINGS, WHETHER EXECUTED PARTLY OR IN WHOLE.

TOKWING CONSTRUCTION CORPORATION
Lot 25, Rodriguez Drive, Rodriguez Subdivision, Quezon City
Tel No.: (632) 8897 6069 Email: tokwingconstr@yahoo.com.ph

ENRIQUEZ O. OLONAN & ASSOCIATES
ARCHITECTS ENGINEERS CONSULTANTS
Suite 305, Xavierville Square Condominium, 105 Xavier Avenue, Quezon City
Tel No.: (632) 797 2339 Email: eolonandesign@gmail.com

CONSULTANT:
ENRIQUE O. OLONAN
ARCHITECT
PRC NO. 4643 VALIDITY 04/09/2023
PTR NO. 4690961 DATE ISSUED 01/05/2023
PLACE QUEZON CITY TIN NO. 100-146-814

CHECKED:
JOSE MANUEL AGUINALDO
PROJECT MANAGER
BUILDING & SPECIAL PROJECTS MANAGEMENT CLUSTER
UNIFIED PROJECT MANAGEMENT OFFICE, DPWH

REVIEWED:
ATTY. JOHNSON V. DOMINGO
PROJECT MANAGER
BUILDING & SPECIAL PROJECTS MANAGEMENT CLUSTER
UNIFIED PROJECT MANAGEMENT OFFICE, DPWH

RECOMMENDING APPROVAL:
REYNOR R. IMPERIAL
DIRECTOR IV
PLANNING AND MANAGEMENT SERVICE
CO-HEAD, PSA-BCOM

SOCRATES L. RAMORES
NATIONAL STATISTICIAN
ASSTANT NATIONAL STATISTICIAN
FINANCE AND MANAGEMENT SERVICE
HEAD, PSA-BCOM

LEO B. MALAGAR
ASSISTANT NATIONAL STATISTICIAN
DEPUTY NATIONAL STATISTICIAN
CIVIL REGISTRATION & CENTRAL SUPPORT OFFICE

APPROVED:
USEC. CLAIRE DENNIS S. MAPA, PH. D.
NATIONAL STATISTICIAN AND CIVIL REGISTRAR GENERAL
PHILIPPINE STATISTICS AUTHORITY

PROJECT:
CONSTRUCTION OF FIT-OUT AND LANDSCAPE WORKS FOR THE TWENTY-THREE (23) STOREY PHILIPPINE STATISTICS AUTHORITY (PSA) OFFICE BUILDING WITH COVERED ROOF DECK
LOCATION:
PSA COMPLEX, EAST AVENUE, DILIMAN, QUEZON CITY

SHEET CONTENT:
FRONT ELEVATION
MATCHLINE A

DESIGNER :	E. OLONAN
CAD :	AET / ADJ
CHECKED :	RIB / AET
DATE :	MAY 2021

REVISIONS		
SYMBOL	REMARK	DATE

SHEET NO.
A-301a

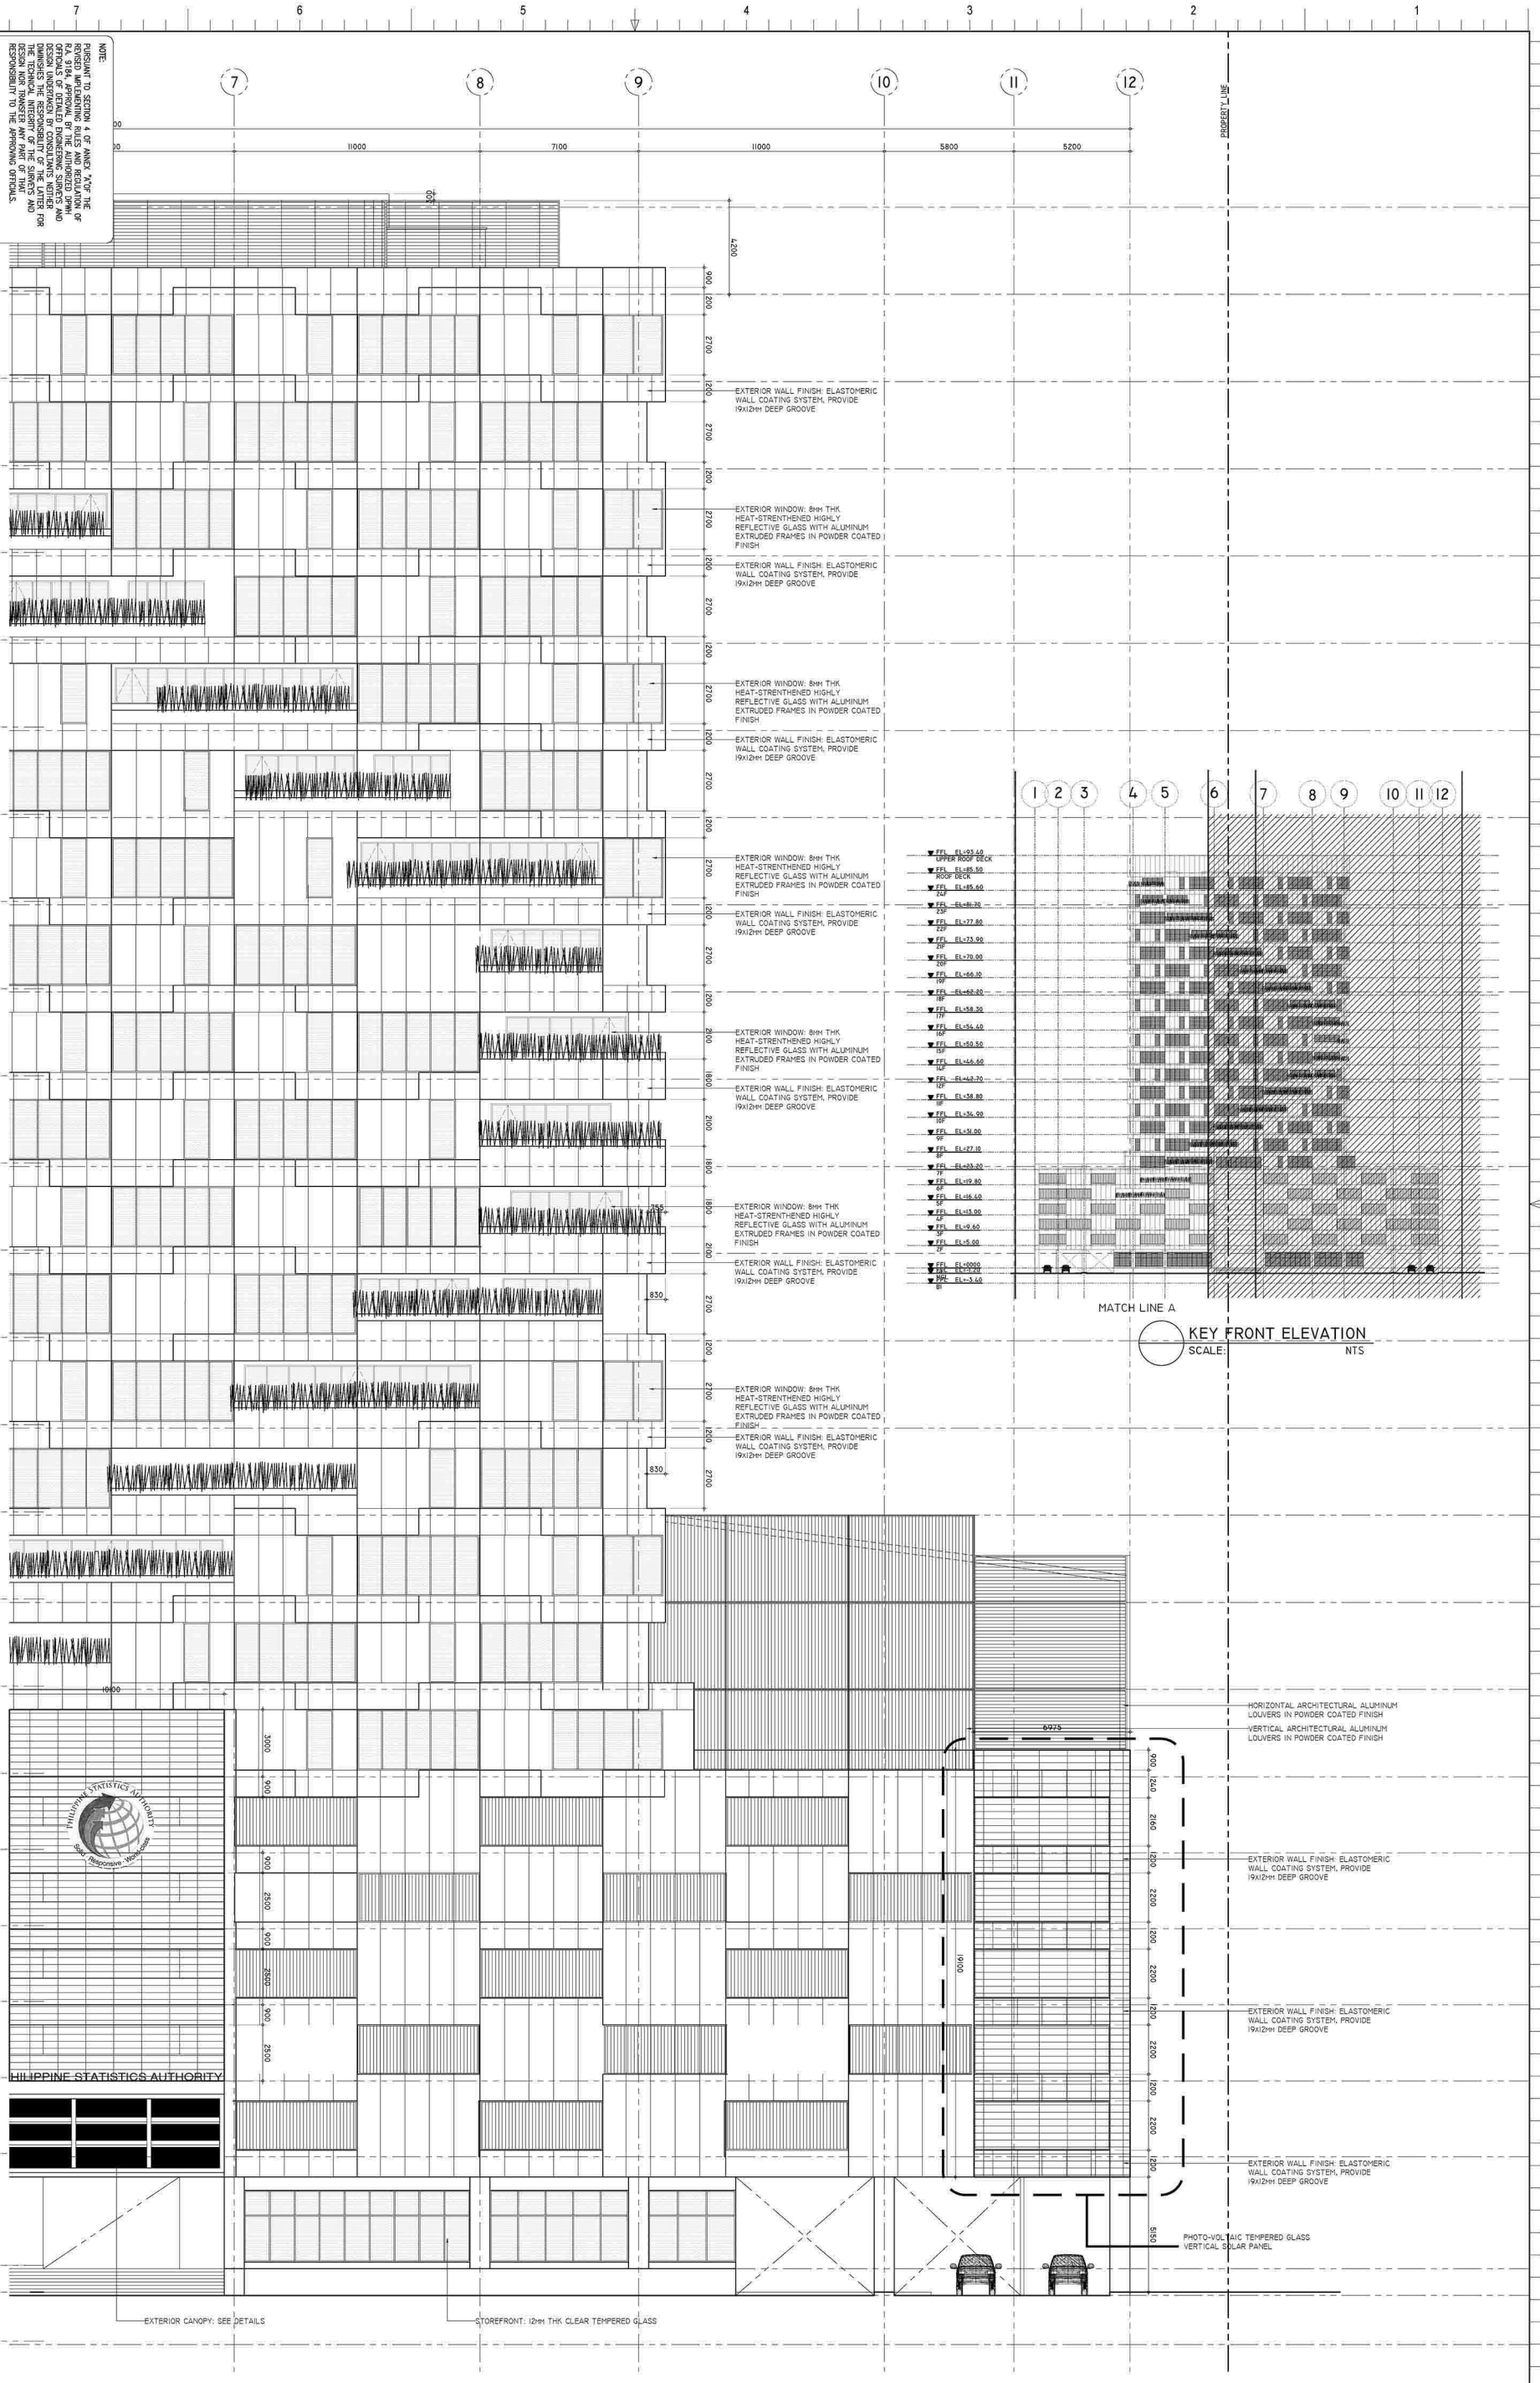

(SHOWING VERTICAL SOLAR PANEL)

FRONT ELEVATION MATCH LINE-B

SCALE: 1:100 MTS

NOTE: PURSUANT TO SECTION 4 OF ANNEX "A" OF THE REVISED IMPLEMENTING RULES AND REGULATION OF REPUBLIC ACT NO. 9266 (ARCHITECTURE ACT OF 2004), THE ENGINEERING SERVICES AND DESIGN UNDERTAKEN BY CONSULTANTS NEITHER DIMINISHES THE RESPONSIBILITY OF THE LATTER FOR THE TECHNICAL INTEGRITY OF THE SURVEYS AND DESIGN NOR TRANSFER ANY PART OF THAT RESPONSIBILITY TO THE APPROVING OFFICIALS.

THE DESIGN CONSULTANT SHALL BE HELD RESPONSIBLE FOR THE FAILURE OF THE FACILITY/IES / STRUCTURES DUE TO FAULTY DESIGN EXCEPT FOR THE CHANGES MADE WITHOUT THE CONFORMITY OF THE CONSULTANTS.

DRAWINGS AND SPECIFICATIONS DULY SIGNED, STAMPED OR SEALED, AS INSTRUMENTS OF SERVICE, ARE PROPERTY AND DOCUMENTS OF THE ARCHITECT, WHETHER THE OBJECT FOR WHICH THEY ARE MADE, IS ACCOMPLISHED OR NOT. ALL RIGHTS ARE RESERVED. ANY PERSON, WITHOUT THE WRITTEN CONSENT OF THE ARCHITECT OR AUTHOR OF SAID DOCUMENTS, TO DUPLICATE OR TO MAKE COPIES OF SAID DOCUMENTS FOR USE IN THE REPETITION OF AND FOR OTHER PROJECTS OR BUILDINGS, WHETHER EXECUTED PARTLY OR IN WHOLE.

TOKWING CONSTRUCTION CORPORATION
Lot 25, Rodriguez Drive, Rodriguez Subdivision, Quezon City
Tel No.: (632) 8897 6069 Email: tokwingconstr@yahoo.com.ph

ENRIQUE O. OLONAN & ASSOCIATES
ARCHITECTS ENGINEERS CONSULTANTS
Suite 305, Juneville Square Condominium, Scout Rallos cor. Sgt. Rivas Quezon City
Tel. No.: (632) 797 2339 Email: eoloniondesign@gmail.com

CONSULTANT:
ENRIQUE O. OLONAN
ARCHITECT
PRC NO. 4643 VALIDITY 04/09/2023
PTR NO. 4550961 VALIDITY 01/03/2022
PLACE QUEZON CITY TIN NO. 100-146-814

CHECKED:
JOSE MANUEL AGUINALDO
ASSISTANT DIRECTOR
BUILDING & SPECIAL PROJECTS MANAGEMENT CLUSTER
UNITED PROJECT MANAGEMENT OFFICE, DPWH

REVIEWED:
ATTY. JOHNSON V. DOMINGO
DIRECTOR
BUILDING & SPECIAL PROJECTS MANAGEMENT CLUSTER
UNITED PROJECT MANAGEMENT OFFICE, DPWH

RECOMMENDING APPROVAL:
REYNOR R. IMPERIAL
DIRECTOR
PLANNING AND MANAGEMENT SERVICE
CO-HEAD, PSA-BCOM

SOCRATES L. RAMORES
ASSISTANT NATIONAL STATISTICIAN
FINANCE AND ADMINISTRATIVE SERVICE
HEAD, PSA-BCOM

LEO B. MALAGAR
ASSISTANT DIRECTOR
DEPUTY NATIONAL STATISTICIAN
CIVIL REGISTRATION & CENTRAL SUPPORT OFFICE

APPROVED:
USEC. CLAIRE DENNIS S. MAPA, PH. D.
OFFICER-IN-CHARGE / NATIONAL STATISTICIAN AND CHIEF STATISTICIAN
NATIONAL STATISTICS OFFICE
PHILIPPINE STATISTICS AUTHORITY

PROJECT:
CONSTRUCTION OF FIT-OUT AND LANDSCAPE WORKS FOR THE TWENTY-THREE (23) STOREY PHILIPPINE STATISTICS AUTHORITY (PSA) OFFICE BUILDING WITH COVERED ROOF DECK

LOCATION:
PSA COMPLEX, EAST AVENUE, DILIMAN, QUEZON CITY

SHEET CONTENT:
FRONT ELEVATION
MATCHLINE B

DESIGNER	E. OLONAN	
CAD	AET / ADI	
CHECKED	RIB / AET	
DATE	MAY 2021	

REVISIONS		
SYMBOL	REMARK	DATE

SHEET NO.: A-301b